EXHIBIT 1

# Gas Meter Location and Gas Line Path

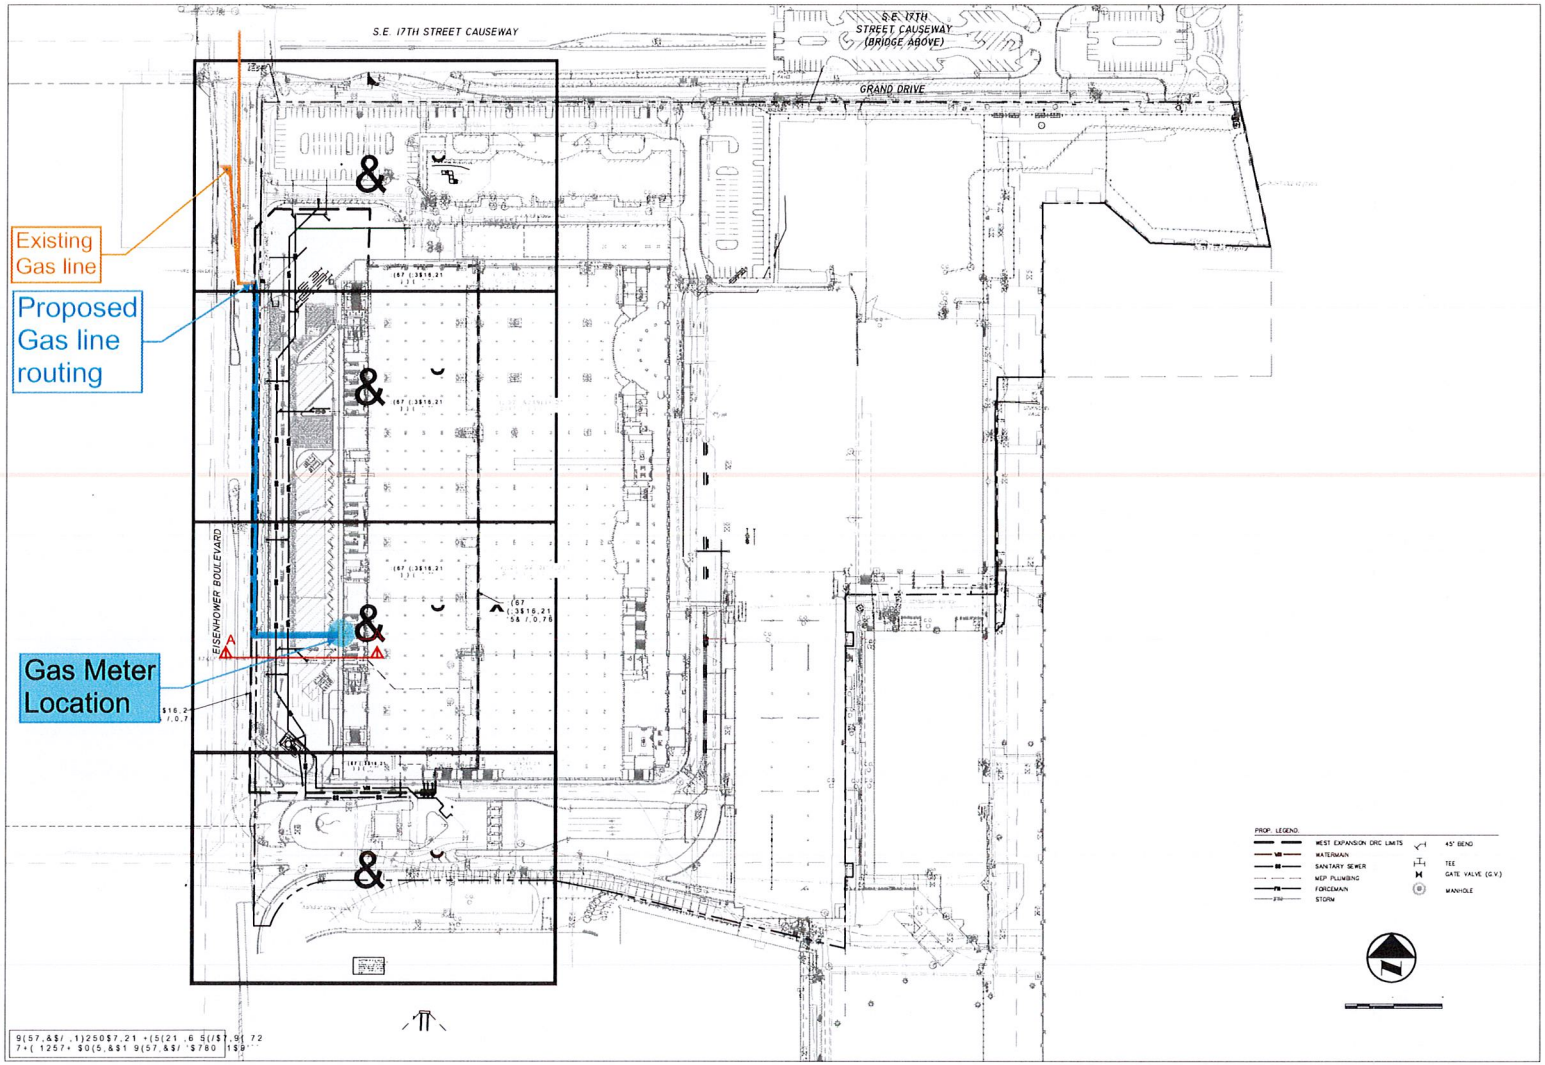


PROJECT # 219420648

C.500

Stantec

Stantec Architecture Inc.
One Biscayne Tower Suite 1670
Two South Biscayne Blvd
Miami, FL
305.482-8700 / Fax: (305) 482-8770
www.stantec.com

Copyright Reserved

The Contractor shall verify and be responsible for all dimensions. DO NOT scale the drawing – any errors or omissions shall be reported to Stantec without delay.

CRAVEN • THOMPSON AND ASSOCIATES, INC
ENGINEERS • PLANNERS • SURVEYORS
3563 N.W. 53RD STREET, FORT LAUDERDALE, FLORIDA 33309
FAX: (954) 739-6409 TEL: (954) 739-6400

FLORIDA LICENSED ENGINEERING, SURVEYING & MAPPING BUSINESS No. 2
FLORIDA LICENSED LANDSCAPE ARCHITECTURE BUSINESS No. C000314

BROWARD COUNTY CONVENTION CENTER & HEADQUARTERS HOTEL
1950 EISENHOWER BLVD. FORT LAUDERDALE, FL 33316

Craven Thompson & Associates, Inc.
3563 NW 53rd Street
Fort Lauderdale, Florida 33309
Florida Licensed Engineering, Surveying & Mapping Business No. 271

Lic# AA26000733
Andrew W. Burnett
Lic# AR89495

Stantec
One Biscayne Tower Suite 1670
Two South Biscayne Blvd., Miami FL 33131
T. 305.482.8700
www.stantec.com

09.13.2019

TIMOTHY JAMES HALL, P.E.
FLA REG. 50588

Stantec Architecture Inc. - AA26000733

RECEIVED
2020/09/29
Balfour Beatty

| Revision/Issued | By | Appd | YYYY.MM.DD |
|---|---|---|---|
| 100% CD - COUNTY | ERT | TJH | 2020.08.07 |
| 100% CD - UPDATED DOC | ERT | TJH | 2020.08.07 |
| 100% CD | ERT | TJH | 2020.02.28 |
| 90% CD | ERT | TJH | 2019.11.22 |
| 90 + 50% CD / RESILIENCY | AR | ZH | 2019.08.09 |
| 90 + 50% CD SET | AR | ZH | 2019.07.19 |
| SCHEMATIC DESIGN | AR | ZH | 2019.06.14 |

BROWARD COUNTY

WEST CONVENTION CENTER EXPANSION
1950 EISENHOWER BLVD
FORT LAUDERDALE, FL 33316

Title

| Project No. | Scale |
|---|---|
| 87-0028-102 | 1"=80' |
| Revision | Drawing No. |
| | C.500 |