




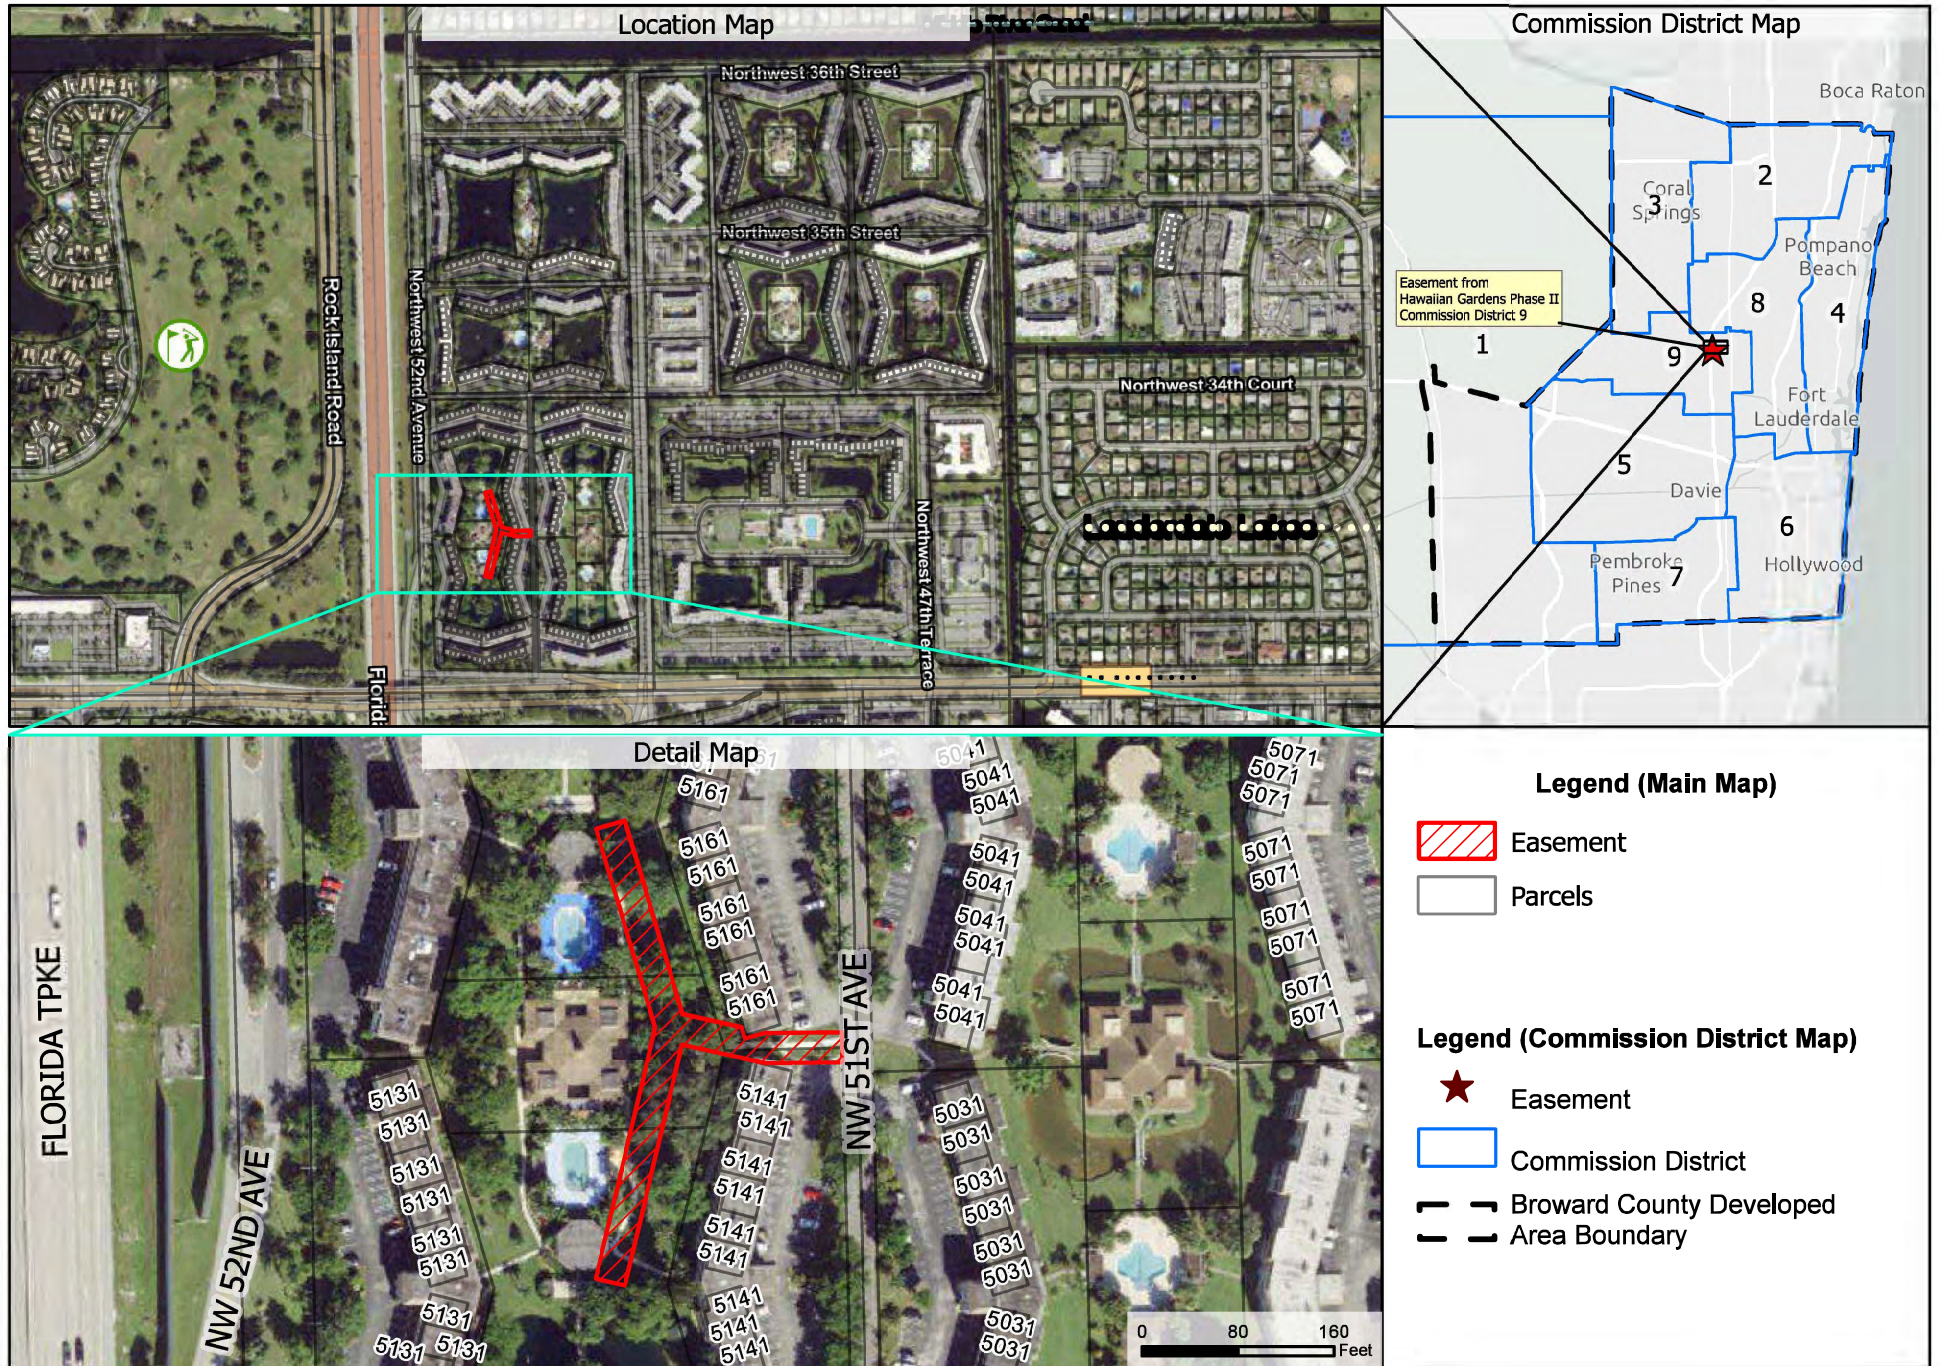

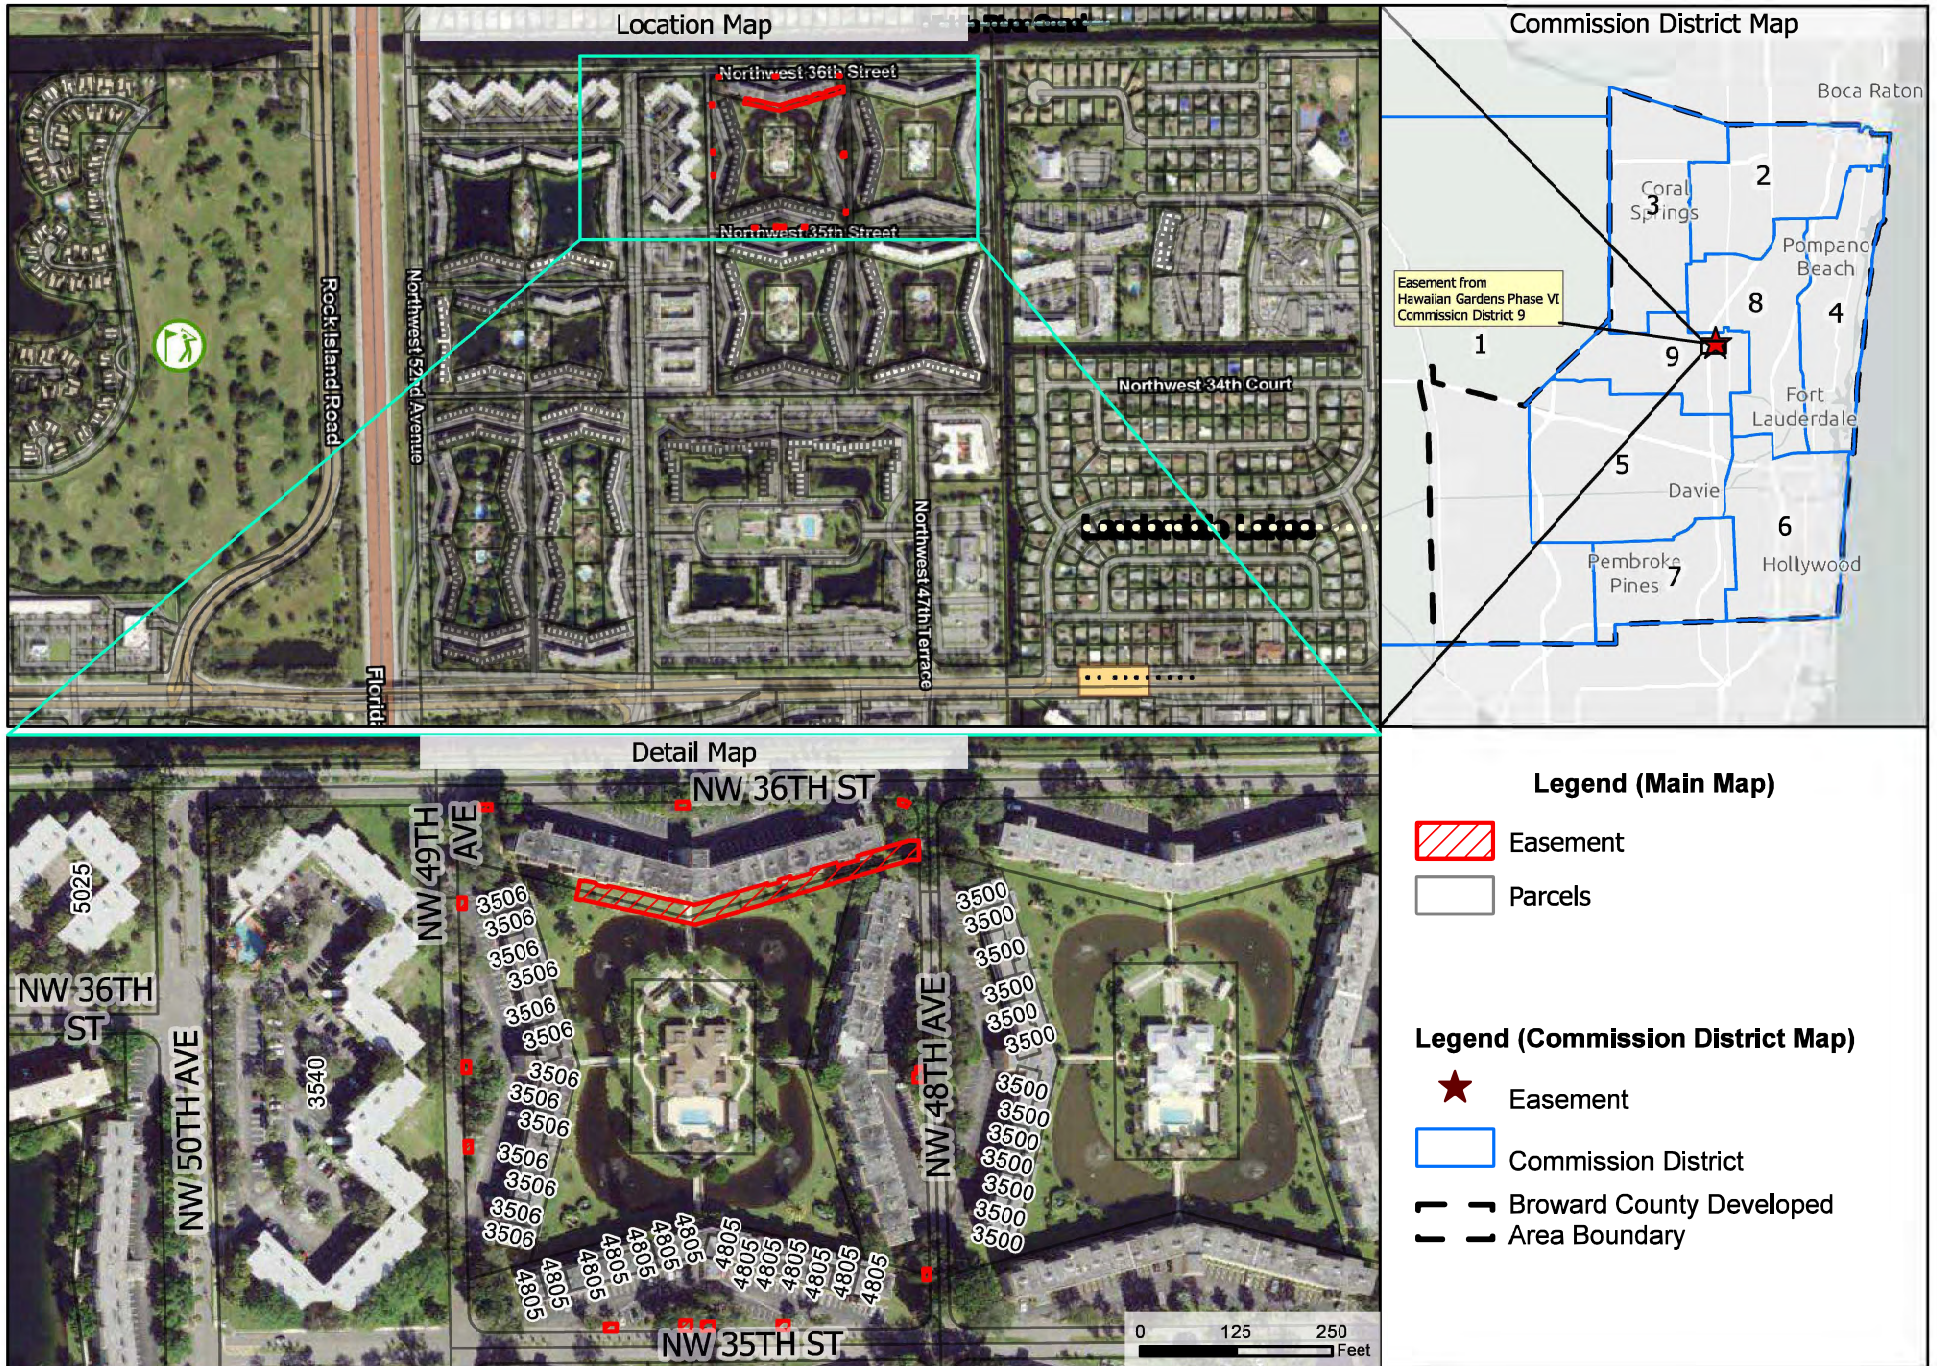

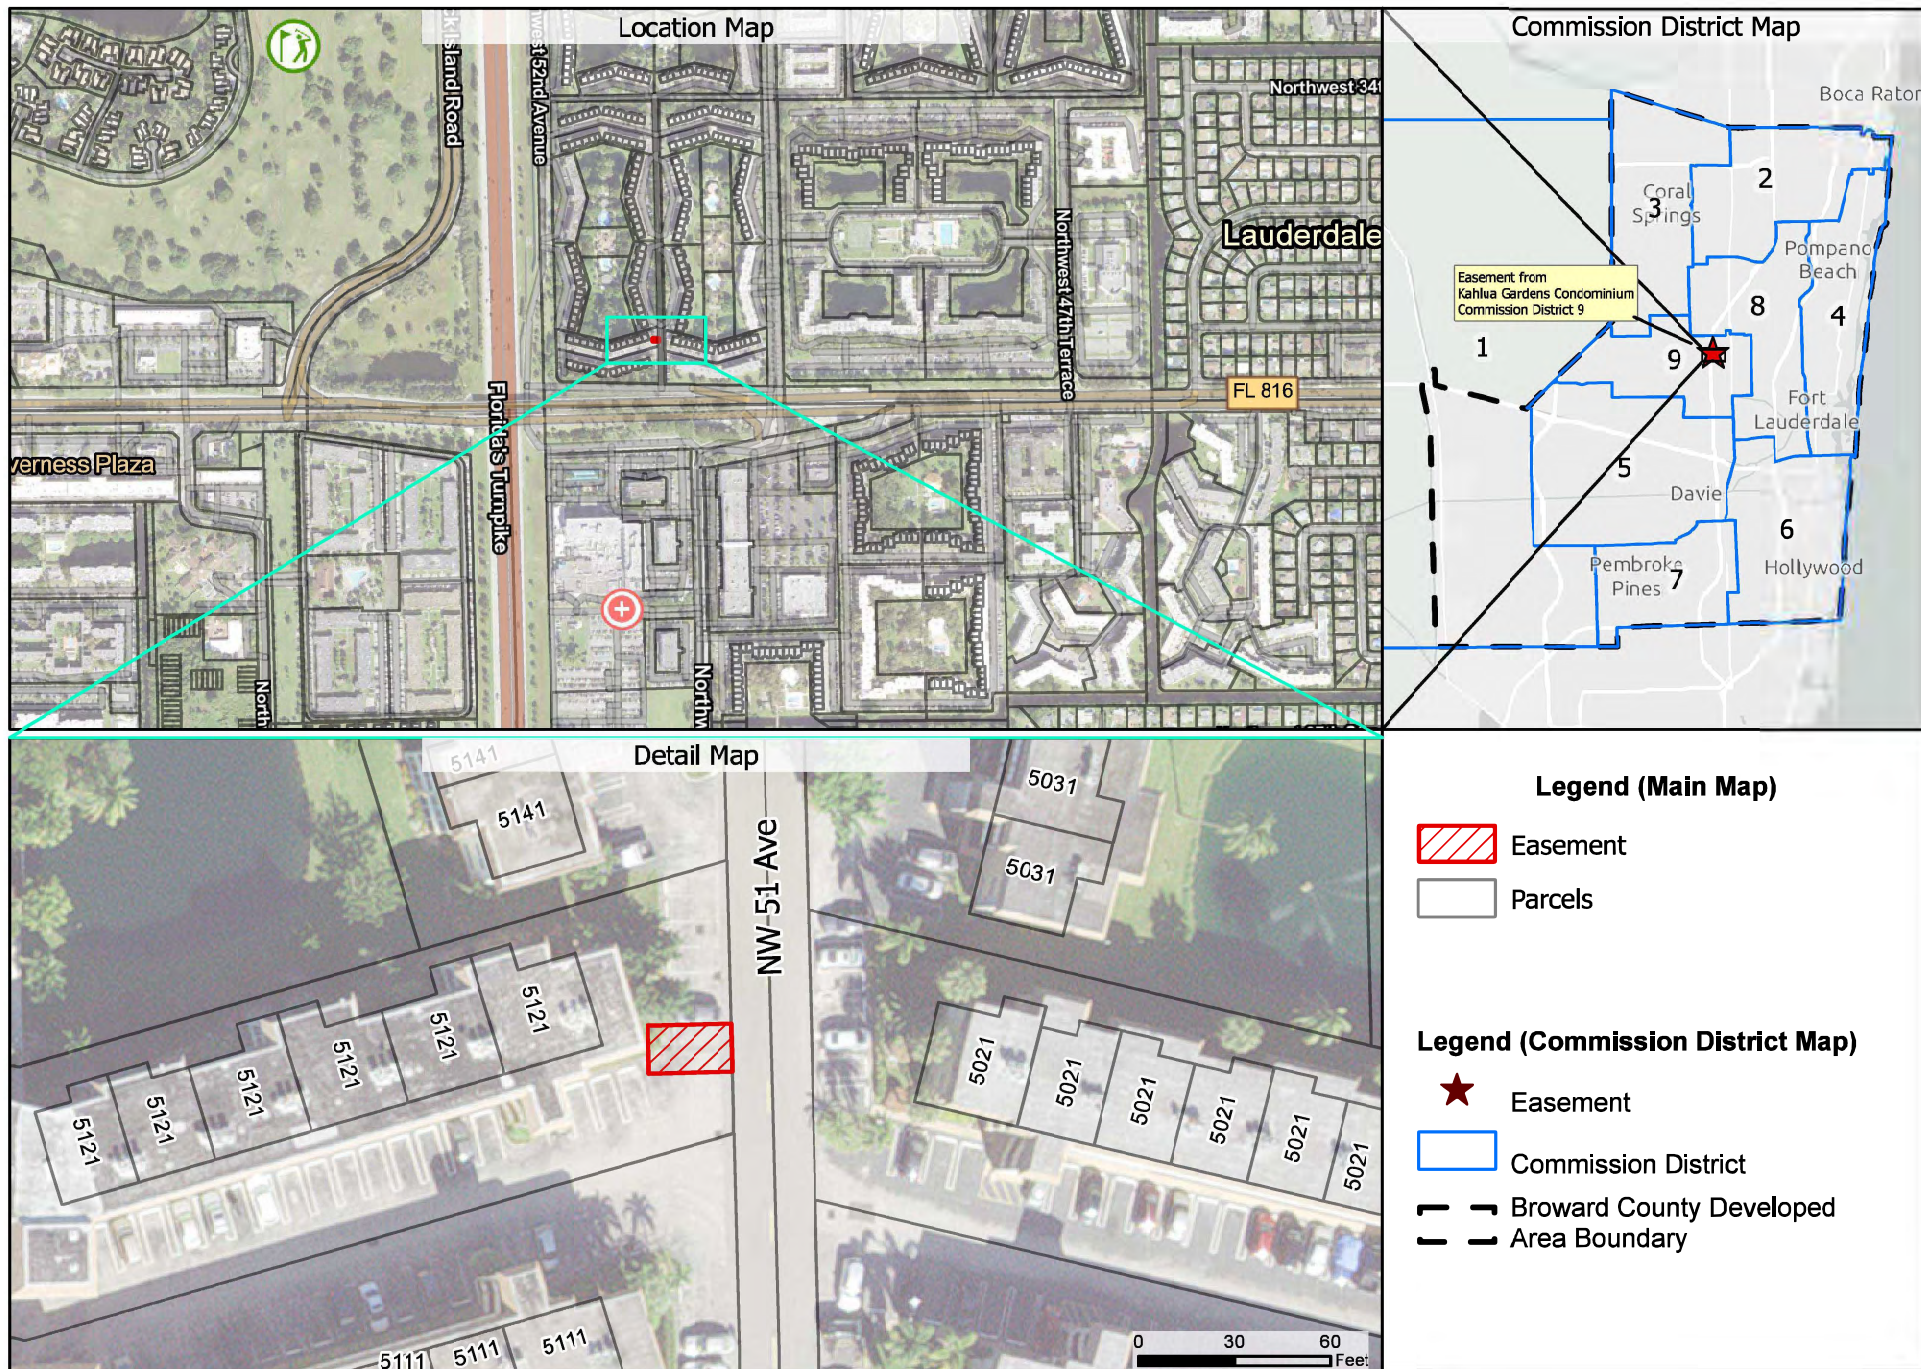

Water and Wastewater Services

BCWWS Facilities GIS information comes from a combination of field observations, record drawings and inherited maps from private utilities. Mission critical data should be field verified. Broward County assumes no liability for damages arising from errors or omissions.

Kahlua Gardens Condominium - 3161 NW 51st Avenue



Map Date: January 2024

